FilmL.A., Inc.
6255 W Sunset Blvd, 12th Floor
Hollywood, CA 90028
t: (213)977-8600 - f: (213)977-8601
www.filmla.com

Summary Information

Permit No: F00152354-C **Type of Permit:** FILMING **Release Date:** 06/06/2019

Production Company TWENTIETH CENTURY FOX TELEVISION

Insured Company Name TWENTIETH CENTURY FOX TELEVISION

Contact Phone No. 1 310-369-1000
Contact Phone No. 2 310-696-5734
Fax
Address 10201 W PICO BLVD, BUILDING 1 LOS ANGELES, California 90064

Production Title GOOD PEOPLE

Type of Production TV Sitcom

Producer Ed Cathel

Director Lee Daniels

1st AD Van Hayden

Production Manager Ed Cathel

FilmL.A. Coordinator Naomi Kajiyama

Location Manager Boyd Wilson
Primary Phone Mobile - 310-254-5598
Secondary Phone

Location Assistant Joe Bettencourt
Primary Phone Mobile - 781.706.2831
Secondary Phone

Fees

Posting Max	$483.00
Notification Charge	$624.00
LA CITY LANE AND STREET CLOSURE FEE	$312.00
LA COUNTY ROAD INSPECTION FEE	$720.00
LA COUNTY ROAD APPLICATION FEE	$163.00
FILMLA MONITOR FEES	$256.00
FILMLA MONITOR FEES OVERTIME	$48.00
LA COUNTY ROAD ENCROACHMENT PERMIT PROCESSING FEE	$297.00

Total Permit Fee $2,903.00

Number of Locations 3

NOT A PERMIT

FilmL.A., Inc.
6255 W Sunset Blvd, 12th Floor
Hollywood, CA 90028
t: (213)977-8600 - f: (213)977-8601
www.filmla.com

Summary Information — Location

Permit Number	F00152354-C	**Location Manager**	Boyd Wilson
Production Company	TWENTIETH CENTURY FOX TELEVISI...	Primary Phone	Mobile - 310-254-5598
Insured Company	TWENTIETH CENTURY FOX TELEVISI...	Secondary Phone	
Production Title	GOOD PEOPLE		

Location Address 2651 Van Buren Pl, Los Angeles, CA, 90007

Location Type Private Residence

Prep Dates 6/6/2019 - 6/6/2019 07:00 - 19:00 1 day

Film Dates 6/7/2019 - 6/7/2019 11:00 - 20:00 1 day

Strike Dates 6/8/2019 - 6/8/2019 07:00 - 19:00

Open or Closed to the Public Closed

Generic Conditions

*Certain service and personnel fees required by jurisdictional agencies are not collected by FilmL.A. Any such fees must be paid directly to the appropriate agency, and a separate invoice will be provided to the permittee.
Community Survey Obtained
CROSSOVERS/CABLING ACROSS STREET I: Not allowed on street without prior approval.
Equipment staging and vehicles may park on one side of the street only.
FilmLA Monitor required at a minimum of four hours.
INTERIOR AND EXTERIOR NUDITY OR SEXUAL ACTIVITY MUST NOT BE VISIBLE OR AUDIBLE BY THE PUBLIC
May not interfere with adjacent traffic lanes or adjacent bike lane
Must Maintain 5' Clearance on Sidewalks/Walkways
Must maintain local/emergency access
No cast or crew parking on area streets
No interference with merchant activity.
Number of uniformed officers listed on the permit is a minimum requirement. Permittee remains responsible for deploying a sufficient number of uniformed officers to provide traffic and crowd control to ensure the safety of the film crew and the public.

Equipment on Location

Type	Quantity
5 or 10 ton trucks	5
Cast/Crew vehicles	75
Catering Truck	1
Condors	1
Cube Trucks	4

Personnel on Location

Type	Quantity
Cast	5
Crew	80
Extras	15
FilmL.A. Monitor(s)	1
Off-Duty/Retired LAPD Officer(s)	2

NOT A PERMIT

FilmL.A., Inc.
6255 W Sunset Blvd, 12th Floor
Hollywood, CA 90028
t: (213)977-8600 - f: (213)977-8601
www.filmla.com

Summary Information — Location

Permit Number	F00152354-C	**Location Manager**	Boyd Wilson
Production Company	TWENTIETH CENTURY FOX TELEVISI...	Primary Phone	Mobile - 310-254-5598
Insured Company	TWENTIETH CENTURY FOX TELEVISI...	Secondary Phone	
Production Title	GOOD PEOPLE		

Generator	1
Honey Wagons	1
Portable restrooms	2
Stakebed Trucks	4
Trailers	5
Vans	4

Filming Activities Drive ups & away; Intermittent pedestrian control; Intermittent traffic control - 2 minutes standard; Camera, crew, talent & equipment on sidewalk, in curb lane, in street & across street; Exterior walk & talk dialogue;

Jurisdiction **Political:** Los Angeles City - Council District 08 **Police:** Los Angeles Police Department **Fire:** Los Angeles City

Thomas Guide **Page:** 634 **Grid:** A7

Approvals

FILML.A. SCHOOLS	Molly Calhoun
LOS ANGELES CITY POLICE DEPARTMENT	Richard Priest
FILML.A. MONITORS	Eric Warczinsky

Coordinator Note Additional notification fee due for added posting on 5/29

Coordinator Note Additional notification fee due for revised posting/dates on 5/30

Coordinator Note FILMLA MONITOR REQUIRED FOR THE FOLLOWING DATE AND TIMES. 6/7 1100-2000 hrs

Coordinator Note No nudity allowed per LAPD

Coordinator Note Rider C (no charge) obtains LAPD approval; hires monitor; releases location; collects notification and monitor fees

Parking

Base Camp	VERMONT AVENUE ELEMENTARY	**Crew Parking**	VERMONT AVENUE ELEMENTARY
Location Type : Other Location	1435 W 27th St, Los Angeles, CA, 90007	Location Type : Other Location	1435 W 27th St, Los Angeles, CA, 90007

Parking Notes

NOT A PERMIT

FilmL.A., Inc.
6255 W Sunset Blvd, 12th Floor
Hollywood, CA 90028
t: (213)977-8600 - f: (213)977-8601
www.filmla.com

Summary Information — Location

Permit Number	F00152354-C	**Location Manager**	Boyd Wilson
Production Company	TWENTIETH CENTURY FOX TELEVISI...	Primary Phone	Mobile - 310-254-5598
Insured Company	TWENTIETH CENTURY FOX TELEVISI...	Secondary Phone	
Production Title	GOOD PEOPLE		

Base camp and cast/crew parking 6/5 1700-2200 hrs, 6/6 0400 hrs - 6/7 2200 hrs (equipment & trucks parked overnight) (Spot check ok per Insp Hudson)

Catering at Jesus Christ Faith Center, 1576 W Adams Blvd (Spot check ok per FF Katende) 6/6-6/7 0400-2200 hrs

Posting "No Parking" signs CANCEL
B/S VAN BUREN PL., 27TH ST. - ADAMS BLVD.,
N/S W 27TH ST., RAYMOND AVE. - BUDLONG AVE.,
W/S VAN BUREN PL., 27TH ST. SOUTH FOR 250 FEET
W/S BUDLONG AVE., 27TH ST. NORTH FOR 300 FEET
S/S ADAMS BLVD, VAN BUREN PL. - BUDLONG AVE.,
B/S W DANA ST., 100 FEET EAST AND 100 FEET WEST OF 1459 W. DANA ST

Approximate Footage more than 1800 **Log Number** 242644 CANCEL

Date(s) 6/5/2019 to 6/5/2019 **Time(s)** 00:00 to 00:00

NO PERMIT

FilmL.A., Inc.
6255 W Sunset Blvd, 12th Floor
Hollywood, CA 90028
t: (213)977-8600 - f: (213)977-8601
www.filmla.com

Summary Information — Location

Permit Number	F00152354-C	**Location Manager**	Boyd Wilson
Production Company	TWENTIETH CENTURY FOX TELEVISI...	Primary Phone	Mobile - 310-254-5598
Insured Company	TWENTIETH CENTURY FOX TELEVISI...	Secondary Phone	
Production Title	GOOD PEOPLE		

Location Address 28528 Industry Dr, Unincorporated Los Angeles County , CA 91355

Location Type Warehouse

Prep Dates 6/10/2019 - 6/14/2019 07:00 - 19:00 5 days

Film Dates 6/15/2019 - 6/16/2019 07:00 - 22:00 2 days

Strike Dates 6/17/2019 - 6/18/2019 07:00 - 19:00

Open or Closed to the Public Closed

Generic Conditions

*Certain service and personnel fees required by jurisdictional agencies are not collected by FilmL.A. Any such fees must be paid directly to the appropriate agency, and a separate invoice will be provided to the permittee.
*LA CITY AND/OR LA COUNTY FIRE CHECKLIST ATTACHED TO FINAL PERMIT. THE PERMITTEE IS RESPONSIBLE FOR COMPLETING CHECKLIST PRIOR TO FILMING ACTIVITY AT THIS LOCATION. NON COMPLIANCE MAY RESULT IN ASSIGNMENT OF A FIRE OFFICER.
Equipment staging and vehicles may park on one side of the street only.
Must Maintain 5' Clearance on Sidewalks/Walkways
Must maintain local/emergency access
Must post "ROAD WORK AHEAD" signs, which must remain up until all activities on the roadway have been completed.
No cast or crew parking on area streets
No interference with merchant activity.
No interference with vehicular or pedestrian traffic
No steps from trailers, trucks or motorhomes may be facing road
Number of uniformed officers listed on the permit is a minimum requirement.
Permittee remains responsible for deploying a sufficient number of uniformed officers to provide traffic and crowd control to ensure the safety of the film crew and the public.
Traffic control must be done in accordance w/MUTCD
Traffic Officers Required
Uniformed officers shall have a copy of the film permit in their possession and are required to confirm that all traffic control signage devices are in place.

Equipment on Location

Type	Quantity
5 or 10 ton trucks	5
Cast/Crew vehicles	100

Personnel on Location

Type	Quantity
Cast	5
Crew	80

NOT A PERMIT

FilmL.A., Inc.
6255 W Sunset Blvd, 12th Floor
Hollywood, CA 90028
t: (213)977-8600 - f: (213)977-8601
www.filmla.com

Summary Information — Location

Permit Number	F00152354-C	**Location Manager**	Boyd Wilson
Production Company	TWENTIETH CENTURY FOX TELEVISI...	Primary Phone	Mobile - 310-254-5598
Insured Company	TWENTIETH CENTURY FOX TELEVISI...	Secondary Phone	
Production Title	GOOD PEOPLE		

Catering Truck	1	Extras	10
Condors	1	LA County FSA assigned	1
Cube Trucks	3	Sheriff/CHP	1
Generator	1		
Honey Wagons	1		
Portable restrooms	2		
Stakebed Trucks	4		
Trailers	5		
Vans	4		

Filming Activities Atmospheric Smoke Effects; Equipment on sidewalk, in curb lane & across street; Interior Dialogue; ADDITIONAL PREP DATES - June 3,4,5 - 7am to 7pm; Condor; ADDITIONAL PREP AND STRIKE DATES: Prep: June 11,12,13,14 (7am to 7pm) - Wrap: June 17,18 (7am to 7pm);

Jurisdiction **Political:** Los Angeles County - Supervisor District 5 **Police:** Los Angeles County Sheriff **Fire:** Los Angeles County Fire Department

Thomas Guide **Page:** 4459 **Grid:** F5

Approvals LOS ANGELES COUNTY PUBLIC WORKS - FINAL APPROVERS — Linda Ayers
LOS ANGELES COUNTY ROAD DEPARTMENT - SANTA CLARITA (PO2) — Sam Haghighi

Coordinator Note No equipment/vehicle placement or activity in the public right-of-way for prep/strike

Coordinator Note Additional notification fee due for revised dates on 5/30

Coordinator Note 19-1422-143

Coordinator Note Closure canceled per J Bettencourt 5/31

Coordinator Note Rider C (no charge) obtains County approvals; releases location; collects notification and County Road fees (County Fire Review fee collected on original permit)

Parking **Base Camp** Location Type : **Crew Parking** Location Type : 28101 Industry Dr, Unincorporated Los Angeles County, CA, 91355

NOT A PERMIT

FilmL.A., Inc.
6255 W Sunset Blvd, 12th Floor
Hollywood, CA 90028
t: (213)977-8600 - f: (213)977-8601
www.filmla.com

Summary Information

Location

Permit Number	F00152354-C	**Location Manager**	Boyd Wilson
Production Company	TWENTIETH CENTURY FOX TELEVISI...	Primary Phone	Mobile - 310-254-5598
Insured Company	TWENTIETH CENTURY FOX TELEVISI...	Secondary Phone	
Production Title	GOOD PEOPLE		

Filming Location Other Location

NOT A PERMIT

FilmL.A., Inc.
6255 W Sunset Blvd, 12th Floor
Hollywood, CA 90028
t: (213)977-8600 - f: (213)977-8601
www.filmla.com

Summary Information — Location

Permit Number	F00152354-C	**Location Manager**	Boyd Wilson
Production Company	TWENTIETH CENTURY FOX TELEVISI...	Primary Phone	Mobile - 310-254-5598
Insured Company	TWENTIETH CENTURY FOX TELEVISI...	Secondary Phone	
Production Title	GOOD PEOPLE		

Location Address 34 St James Park, Los Angeles, CA, 90007

Location Type Apartment Building

Prep Dates 6/5/2019 - 6/6/2019 07:00 - 19:00 2 days

Film Dates 6/7/2019 - 6/7/2019 08:00 - 21:00 1 day

Open or Closed to the Public Open

Generic Conditions

*Certain service and personnel fees required by jurisdictional agencies are not collected by FilmL.A. Any such fees must be paid directly to the appropriate agency, and a separate invoice will be provided to the permittee.
*LA CITY AND/OR LA COUNTY FIRE CHECKLIST ATTACHED TO FINAL PERMIT. THE PERMITTEE IS RESPONSIBLE FOR COMPLETING CHECKLIST PRIOR TO FILMING ACTIVITY AT THIS LOCATION. NON COMPLIANCE MAY RESULT IN ASSIGNMENT OF A FIRE OFFICER.
Community Survey Obtained
CROSSOVERS/CABLING ACROSS STREET I: Not allowed on street without prior approval.
Equipment staging and vehicles may park on one side of the street only.
May not interfere with adjacent traffic lanes or adjacent bike lane
Must Maintain 5' Clearance on Sidewalks/Walkways
Must maintain local/emergency access
No cast or crew parking on area streets
No interference with merchant activity.
Number of uniformed officers listed on the permit is a minimum requirement. Permittee remains responsible for deploying a sufficient number of uniformed officers to provide traffic and crowd control to ensure the safety of the film crew and the public.

Please see attached document 20th.Good.152354.StJamesFull.pdf

Equipment on Location

Type	Quantity
5 or 10 ton trucks	5
Cast/Crew vehicles	80
Catering Truck	1
Condors	1

Personnel on Location

Type	Quantity
Cast	5
Crew	80
Extras	5
Off-Duty/Retired LAPD Officer(s)	2

NOT A PERMIT

FilmL.A., Inc.
6255 W Sunset Blvd, 12th Floor
Hollywood, CA 90028
t: (213)977-8600 - f: (213)977-8601
www.filmla.com

Summary Information — Location

Permit Number	F00152354-C	**Location Manager**	Boyd Wilson
Production Company	TWENTIETH CENTURY FOX TELEVISI...	Primary Phone	Mobile - 310-254-5598
Insured Company	TWENTIETH CENTURY FOX TELEVISI...	Secondary Phone	
Production Title	GOOD PEOPLE		

Cranes	1	Spot Check	1
Cube Trucks	3		
Generator	1		
Honey Wagons	1		
Portable restrooms	1		
Stakebed Trucks	4		
Trailers	5		
Vans	4		

Filming Activities Drive ups & away; Exterior Dialogue; Intermittent pedestrian control; Intermittent traffic control - 2 minutes standard; Camera, crew, talent & equipment on sidewalk, in curb lane, in street & across street; Exterior walk & talk; Condor & camera crane;

Jurisdiction **Political:** Los Angeles City - Council District 01 **Police:** Los Angeles Police Department **Fire:** Los Angeles City

Thomas Guide **Page:** 634 **Grid:** B7

Approvals

FILMLA. CLOSURES	Michael Gonzalez
LOS ANGELES CITY DEPARTMENT OF PUBLIC WORKS	Cairo Hunter
LOS ANGELES CITY POLICE DEPARTMENT	Gabriel Aleman

Coordinator Note No blocking of exits/entrances.
No interior activities or equipment placement.
May not compromise fire/emergency protection systems without presence of UFSO.

Coordinator Note Rider C (no charge) obtains community surveys and closure approvals; releases location; collects notification, posting, and closure fees

Parking

Base Camp	VERMONT AVENUE ELEMENTARY	**Crew Parking**	VERMONT AVENUE ELEMENTARY
Location Type : Other Location	1435 W 27th St, Los Angeles, CA, 90007	Location Type : Other Location	1435 W 27th St, Los Angeles, CA, 90007

Parking Notes
Base camp and cast/crew parking 6/5 1700-2200 hrs, 6/6 0400 hrs - 6/7 2200 hrs (equipment & trucks parked overnight) (Spot check ok per Insp Hudson)

NOT A PERMIT

FilmL.A., Inc.
6255 W Sunset Blvd, 12th Floor
Hollywood, CA 90028
t: (213)977-8600 - f: (213)977-8601
www.filmla.com

Summary Information — Location

Permit Number	F00152354-C	**Location Manager**	Boyd Wilson
Production Company	TWENTIETH CENTURY FOX TELEVISI...	Primary Phone	Mobile - 310-254-5598
Insured Company	TWENTIETH CENTURY FOX TELEVISI...	Secondary Phone	
Production Title	GOOD PEOPLE		

Posting "No Parking" signs CANCEL
B/S ST JAMES PARK W, SCARFF ST. - ST. JAMES PLACE
B/S SCARFF ST., ADAMS BLVD. - ST. JAMES PARK W
W/S ST JAMES PLACE, ADAMS BLVD - ST. JAMES PARK W.
N/S ADAMS BLVD, SCARFF ST. EAST FOR 250 FEET

Approximate Footage more than 1800 **Log Number** 242648 cancel

Date(s) 6/5/2019 to 6/5/2019 **Time(s)** 07:00 to 22:00

Posting "No Parking" signs B/S ST JAMES PARK W, SCARFF ST. - ST. JAMES PLACE
B/S SCARFF ST., ADAMS BLVD. - ST. JAMES PARK W
W/S ST JAMES PLACE, ADAMS BLVD - ST. JAMES PARK W.
N/S ADAMS BLVD, SCARFF ST. EAST FOR 250 FEET

Approximate Footage more than 1800 **Log Number** 243351

Date(s) 6/7/2019 to 6/7/2019 **Time(s)** 00:00 to 00:00

Lane / Full Closure FULL CLOSURE OF ST. JAMES PARK W, SCARFF ST. - ST. JAMES PLACE.

Approximate Footage 0 - 300

Date(s) 6/7/2019 to 6/7/2019 **Time(s)** 08:00 to 21:00

NOT A PERMIT

Permit #F00152354-C

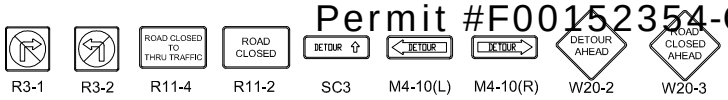

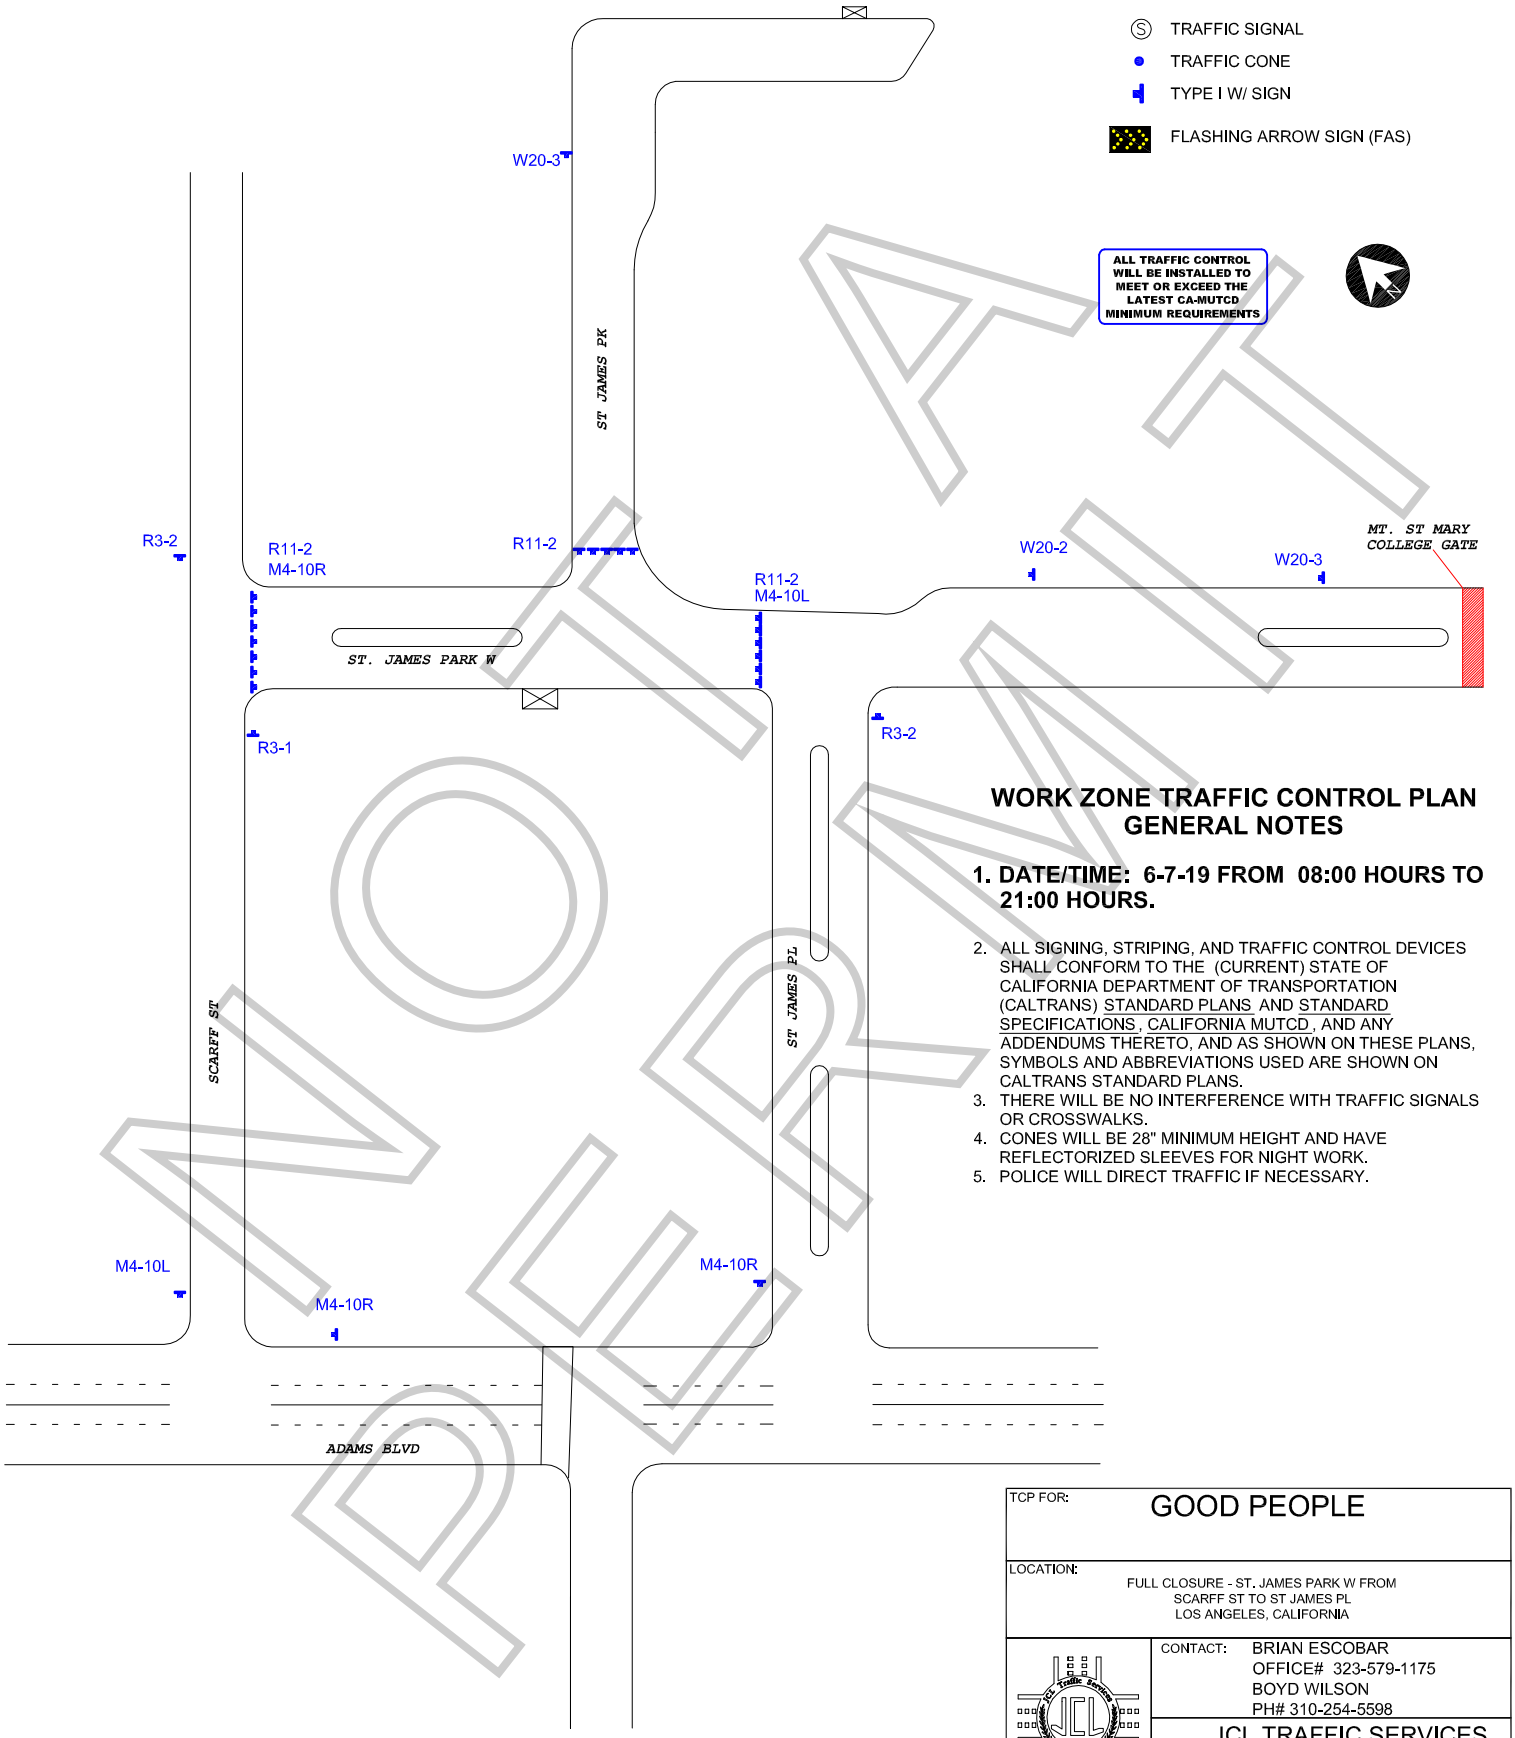

NOT A PERMIT

WORK ZONE TRAFFIC CONTROL PLAN GENERAL NOTES

1. DATE/TIME: 6-7-19 FROM 08:00 HOURS TO 21:00 HOURS.

2. ALL SIGNING, STRIPING, AND TRAFFIC CONTROL DEVICES SHALL CONFORM TO THE (CURRENT) STATE OF CALIFORNIA DEPARTMENT OF TRANSPORTATION (CALTRANS) STANDARD PLANS AND STANDARD SPECIFICATIONS, CALIFORNIA MUTCD, AND ANY ADDENDUMS THERETO, AND AS SHOWN ON THESE PLANS, SYMBOLS AND ABBREVIATIONS USED ARE SHOWN ON CALTRANS STANDARD PLANS.
3. THERE WILL BE NO INTERFERENCE WITH TRAFFIC SIGNALS OR CROSSWALKS.
4. CONES WILL BE 28" MINIMUM HEIGHT AND HAVE REFLECTORIZED SLEEVES FOR NIGHT WORK.
5. POLICE WILL DIRECT TRAFFIC IF NECESSARY.

TCP FOR:	GOOD PEOPLE
LOCATION:	FULL CLOSURE - ST. JAMES PARK W FROM SCARFF ST TO ST JAMES PL LOS ANGELES, CALIFORNIA
CONTACT:	BRIAN ESCOBAR OFFICE# 323-579-1175 BOYD WILSON PH# 310-254-5598
	JCL TRAFFIC SERVICES (213) 622-9775 C31-CA Lic # 805357
DATE / REVISIONS	DRAFTER: MARIO MENJIVAR SCALE: N.T.S. FILM LA: